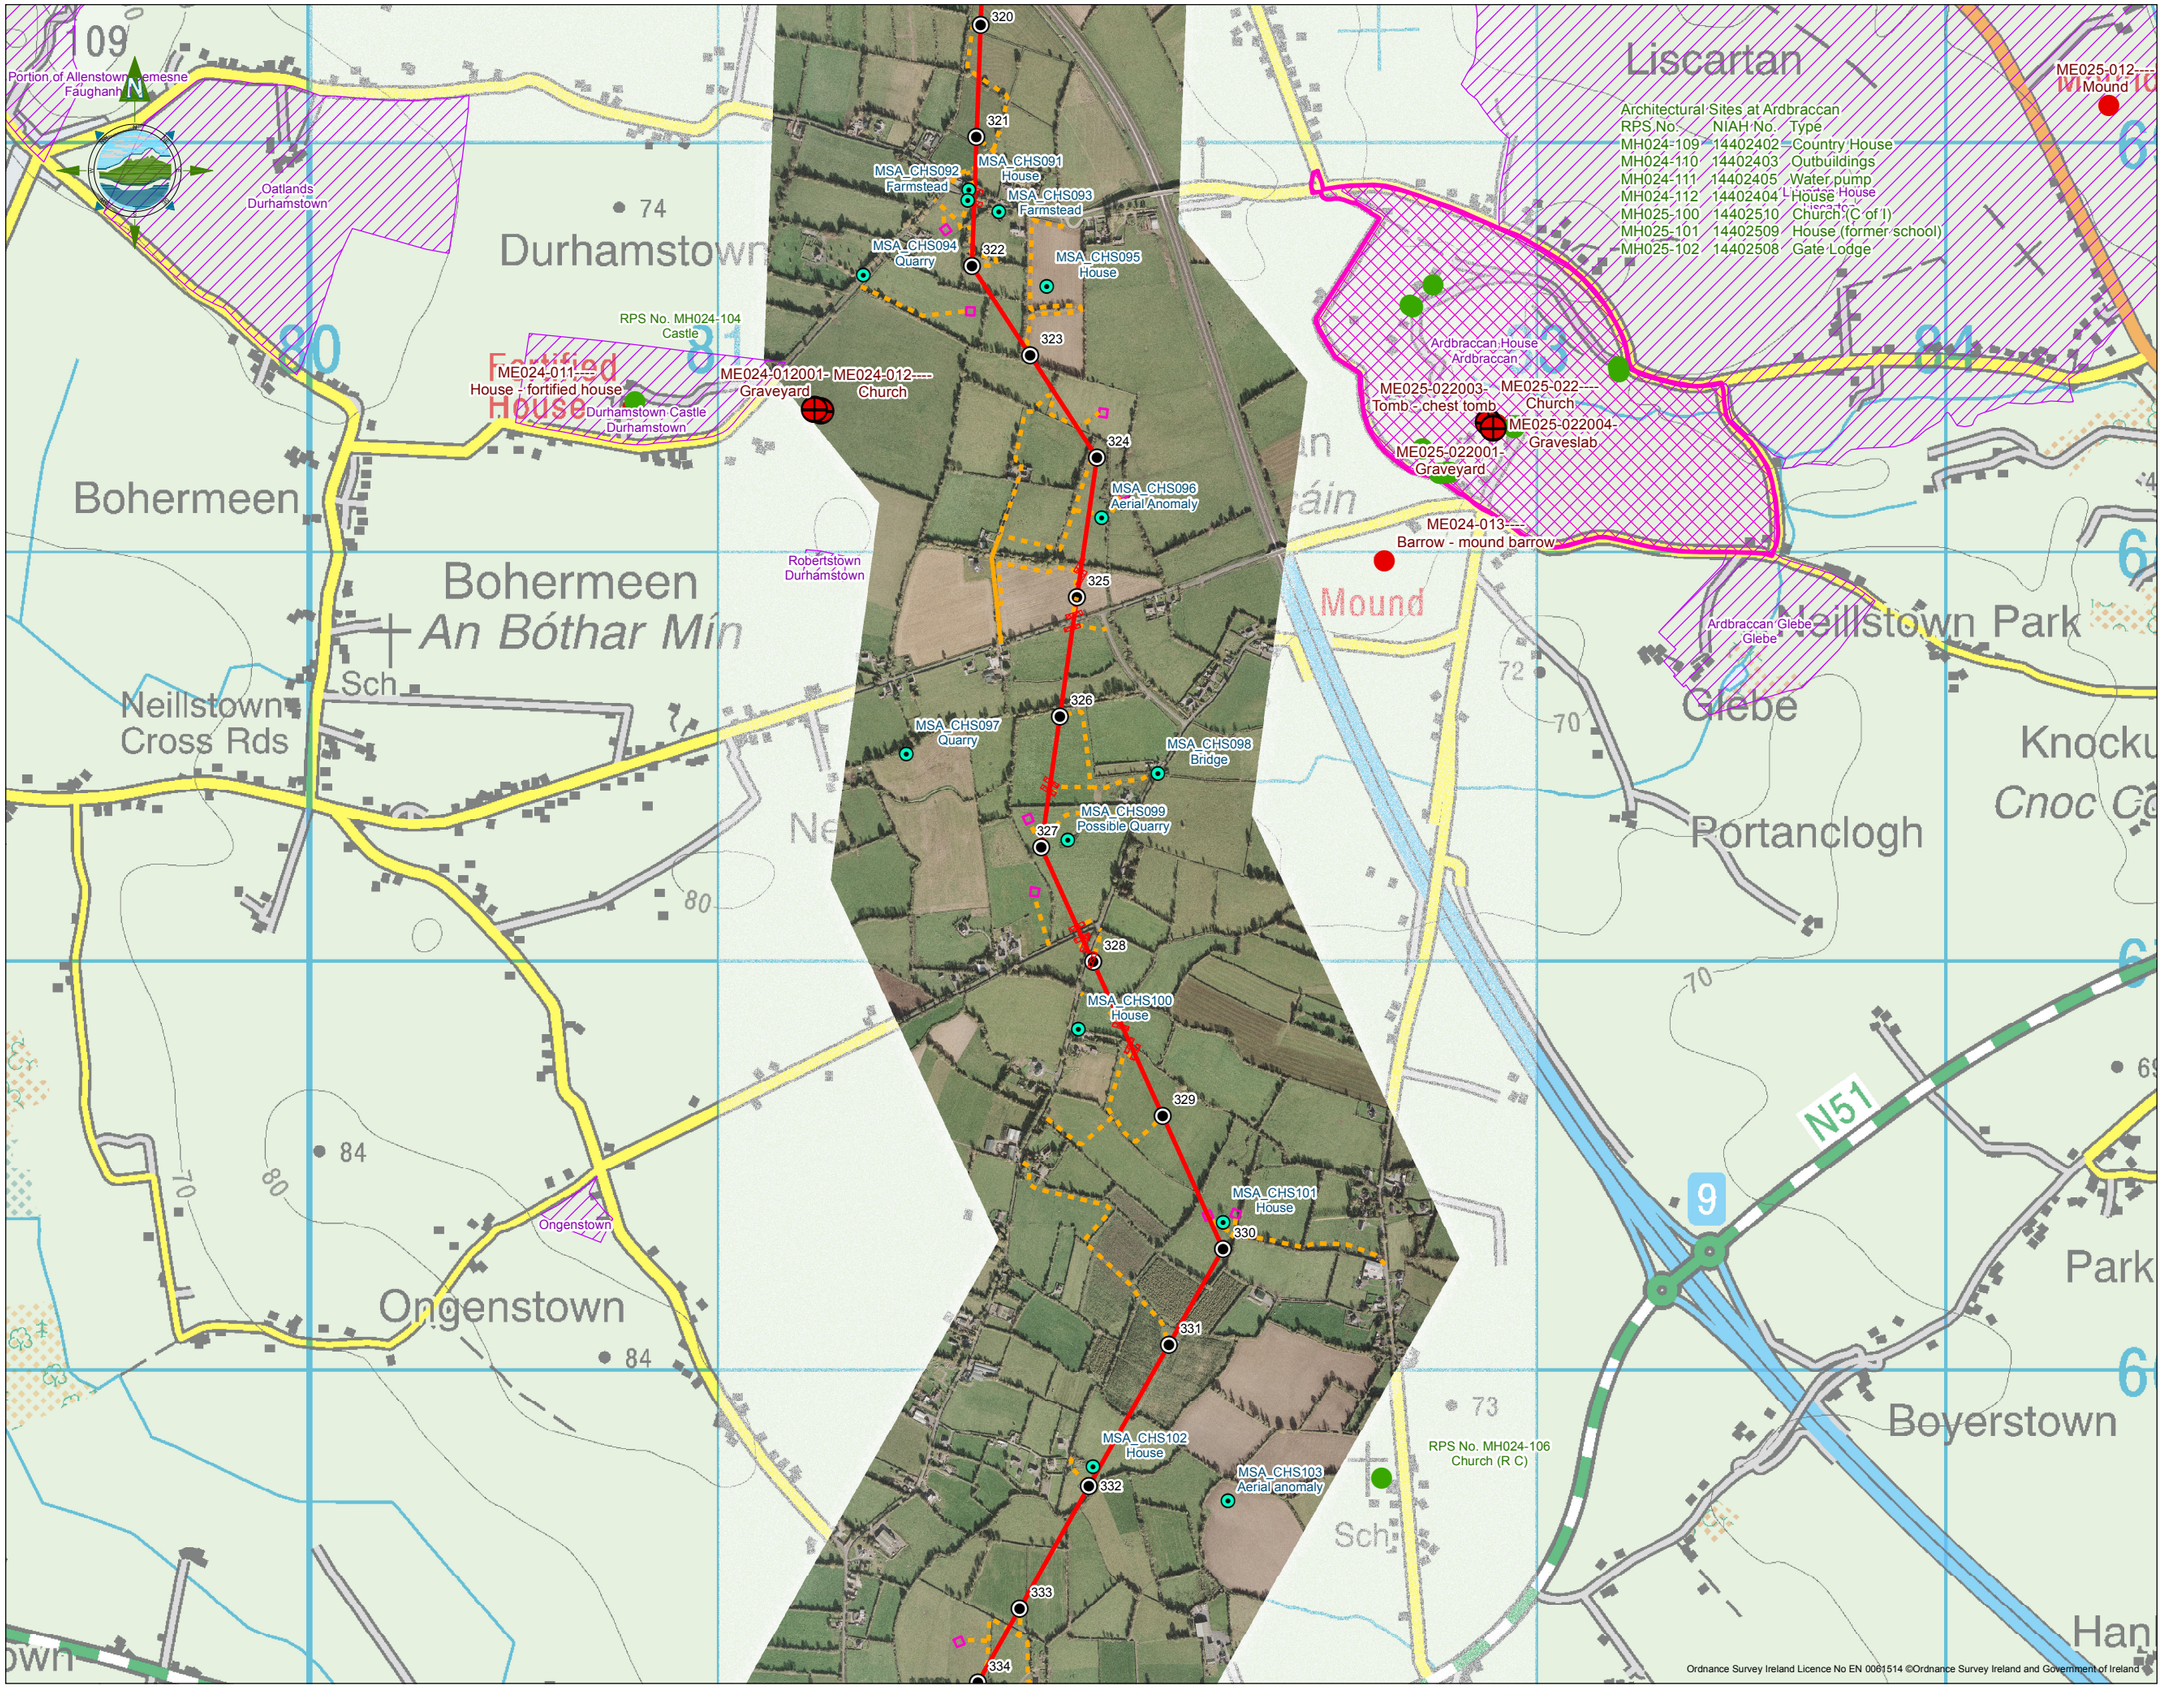

Legend

- Proposed Line Route
- Proposed Tower Location
- Temporary Access Track
- Temporary Stringing Area
- Temporary Guarding Location
- National Monuments in State Care
- Monuments in Local Authority Ownership
- Preservation Orders
- Archaeological Monuments (RMP / SMR)
- Architectural Sites (RPS / NIAH)
- CHS Sites
- Demesnes and Historic Gardens
- Architectural Conservation Area

0 75 150 300 450 600
Metres

Issue	Date	Description	By	Chkd.
C	Mar 15	Update following design review	N.M.	O.McA.
B	Dec 14	Issued	N.M.	O.McA.
A	Jan 14	Issued	N.M.	E.C.

Client: EIRGRID

Project:

NORTH-SOUTH 400 kV
INTERCONNECTION DEVELOPMENT

Title:

MSA

Archaeological, Architectural and
Cultural Heritage Sites
Sheet 10 of 17

Scale @ A3: 1:15,000

Prepared by:	Checked:	Date:
N. Malcolm	O.McAlister	March 2015

Project Director: Damien Grehan

TOBIN
Patrick J. Tobin & Co. Ltd.
moore
Consulting, Civil and Structural Engineers,
Block 10-4, Blanchardstown Corporate Park,
Dublin 15, Ireland.
tel: +353-(0)1-8030406
fax:+353-(0)1-8030409
e-mail: info@tobin.ie
www.tobin.ie

No part of this document may be reproduced or transmitted in any form or stored in any retrieval system of any nature without the written permission of Patrick J. Tobin & Co. Ltd. as copyright holder except as agreed for use on the project for which the document was originally issued.

6244 FIGURE 14.10 (MSA)

Issue: C